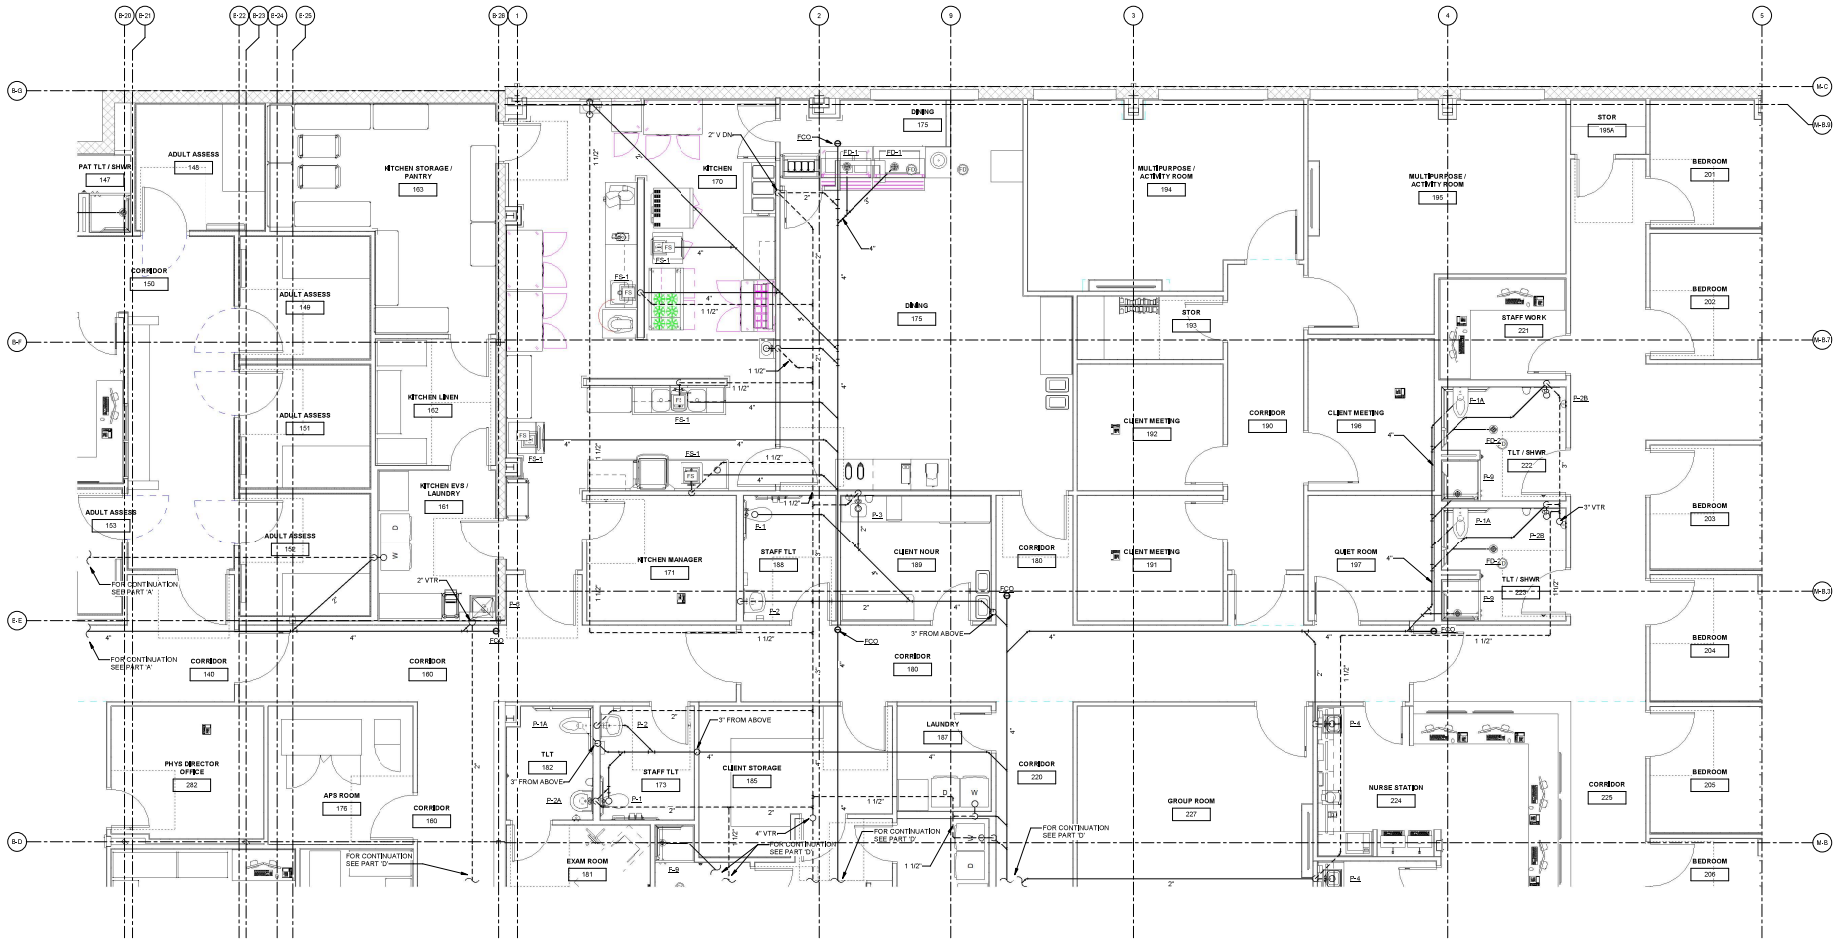

SANITARY AND VENT PLAN - PART B

1/4" = 1'-0"

PSH+ ARCHITECTURE + INTERIOR DESIGN
804.823.2900 PSHplus.com

MASTER ENGINEERS & DESIGNERS
908 Lakeside Drive Lynchburg VA 24501
434-846-1350 Project No. 55-1619

HURT & PROFFITT
BUSINESS PROPERTY TRUSTEES

HORIZON
www.horizonbh.org

HORIZON BEHAVIORAL HEALTH CRISIS RECEIVING CENTER

1204 FENWICK DRIVE LYNCHBURG, VA 24502

KEY PLAN

COMMONWEALTH OF VIRGINIA
CHRISTOPHER L. SHEETS
Lic. No. 046584
3-25-2024
PROFESSIONAL ENGINEER

ISSUE: BIDDING & PERMIT SET
ISSUE DATE: 03-25-2024
PSH+ No: 2173-01
SCALE: 1/4" = 1'-0"

REVISION SCHEDULE

No.	Description	Date
1	ADDENDUM #3	04/23/2024

COPYRIGHT 2023 PSH+ - USE OF THIS WORK IN WHOLE OR BY PART IS FORBIDDEN WITHOUT EXPRESSED WRITTEN CONSENT.

SHEET:
SANITARY AND VENT PLAN - PART B

P1.01B

\\MEAD-fs1\Users\stanathan\My Documents\55-1619 MHP v2\2173-04vPR2021.rvt
4/23/2024 11:57:57 AM